FIELD POINT RD.

RAILROAD AVE.

PUMP HOUSE
12'X50'

PROPANE GENERATOR

FUTURE MOBILE

FUTURE CIRCUIT SWITCHER

FUTURE RISER & LA STRUCTURE

DISTRIBUTION SWITCHGEAR
(24'X108')

PADMOUNT TRANSFORMER

NEUTRAL REACTOR

LIGHTNING MAST

FIRE WALL

HVAC

TRANSFORMER OIL CONTAINMENT

GAS ROOM

CONTROL ROOM

BATH ROOM

BATTERY ROOM

GATE

280'

150'

100'

55'

128'

120' R=

133'-9 1/2"

121'-0"

34'-8"

27'-8"

16'-8"

16'-11"

20'-6"

18'-9"

12'-0"

2'-0"

18'-9"

19'-3 1/2"

17'-0"

5'-11 7/8"

A

A

REVISIONS DURING CONSTRUCTION

NO.	DATE	AS BUILT REVISIONS	BY	CHK	APP	APP

EVERSOURCE ENERGY

TITLE
GREENWICH 28F
YARD ARRANGEMENT
PLAN VIEW
GREENWICH, CT

BY	1	DWG	2	APP	4	APP
DATE	04/08/15	DATE	3	DATE	5	DATE
H-SCALE	1/4"=1'-0"	SIZE	E	FIELD BOOK & PAGES		7
V-SCALE	1/4"=1'-0"	Y.S.		EL. DWG		
PE. PROJ. NUMBER				NUSCO	SK-A-001	
					15712-92001 SH 1	

NU VER: 02/2012a

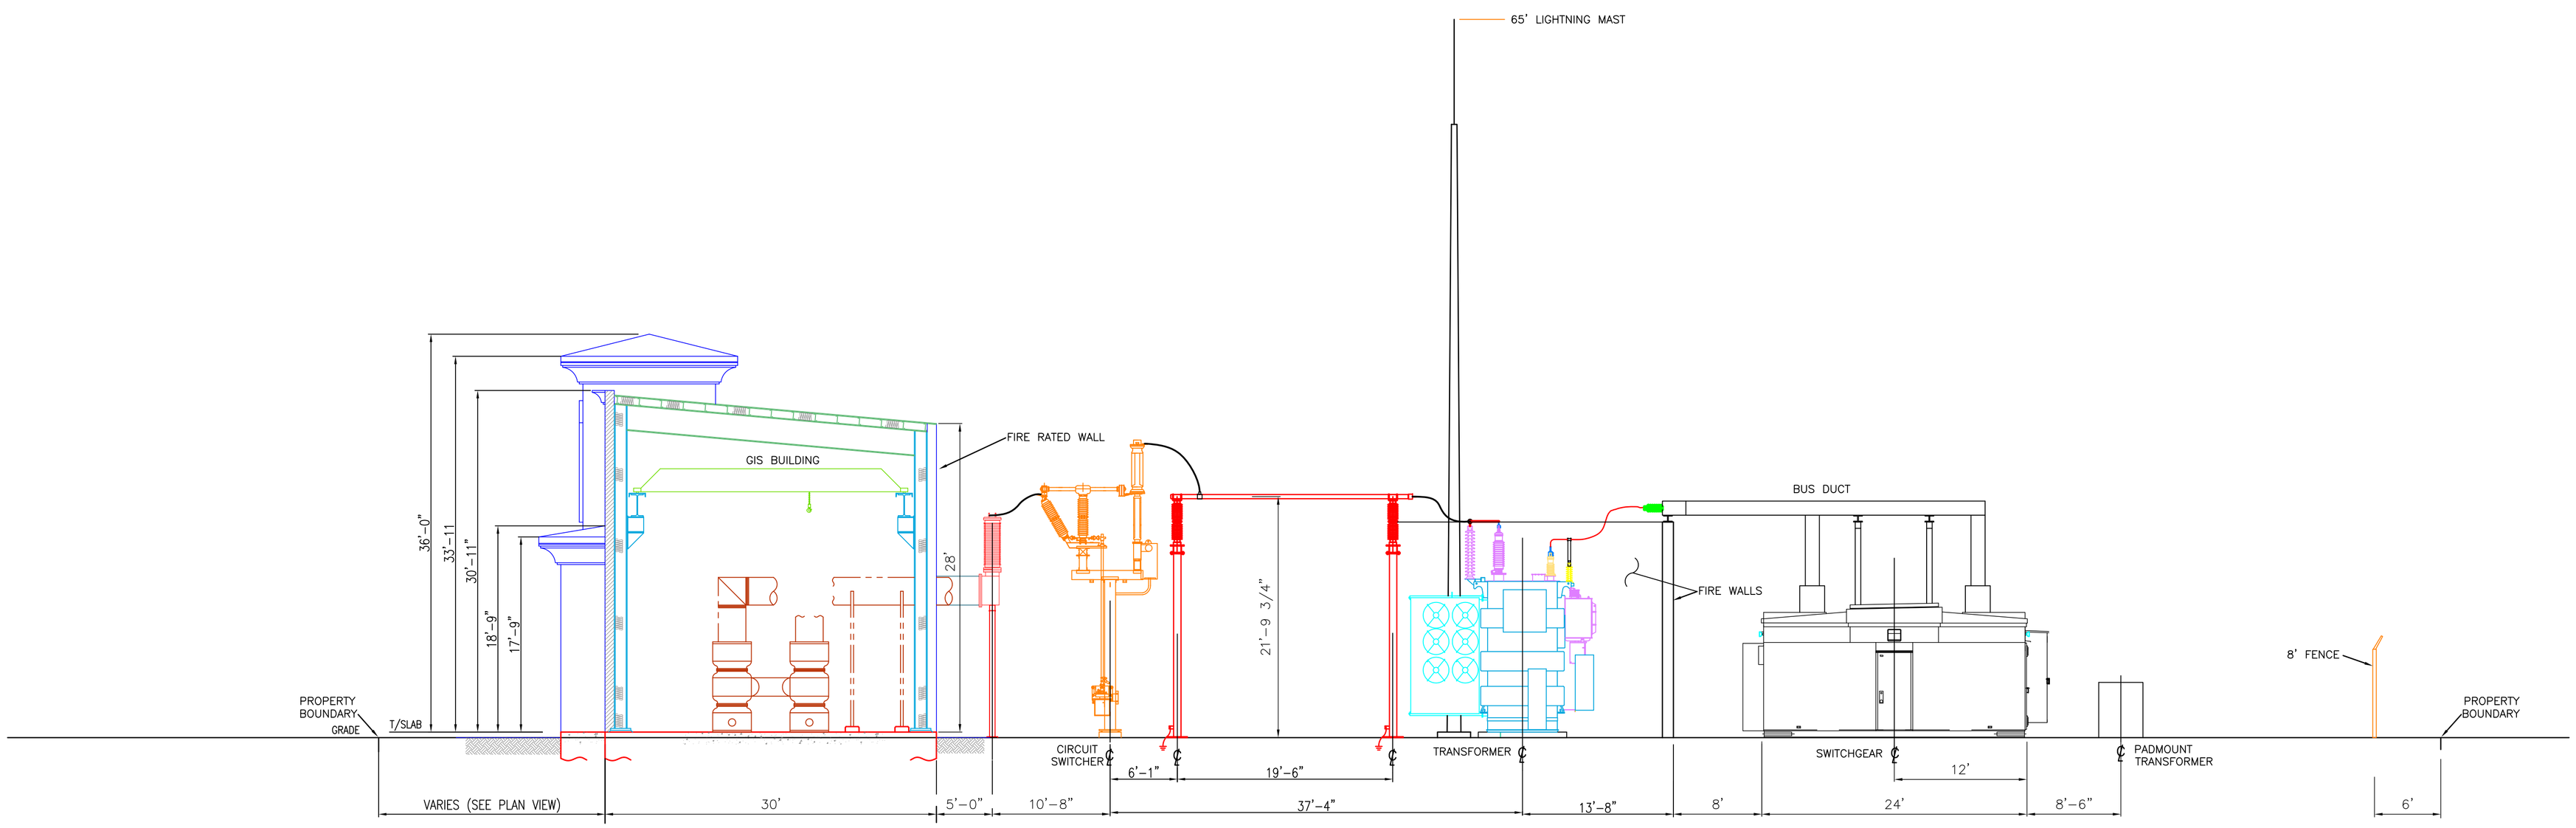

SECTION A–A
1/8"=1'

REVISIONS DURING CONSTRUCTION							

NO.	DATE	AS BUILT REVISIONS	BY	CHK	APP	APP

EVERSOURCE ENERGY

TITLE
GREENWICH 28F
YARD ARRANGEMENT
SECTION VIEW
GREENWICH, CT

BY FC	CHKD	APP	APP
DATE 6/16/15	DATE	DATE	DATE
H-SCALE 1/8"=1'-0"	SIZE D	FIELD BOOK & PAGES	
V-SCALE 1/8"=1'-0"	V.S.	R.E. DWG	
R.E. PROJ. NUMBER		NUSCO 15712-92003 SH 2	

6/16/2015 3:51 PM - pdonato - C:\pw\Ive2007\donotop\d0295721\Greenwich 92001 PG 2.dwg - 290 RAILROAD AVE