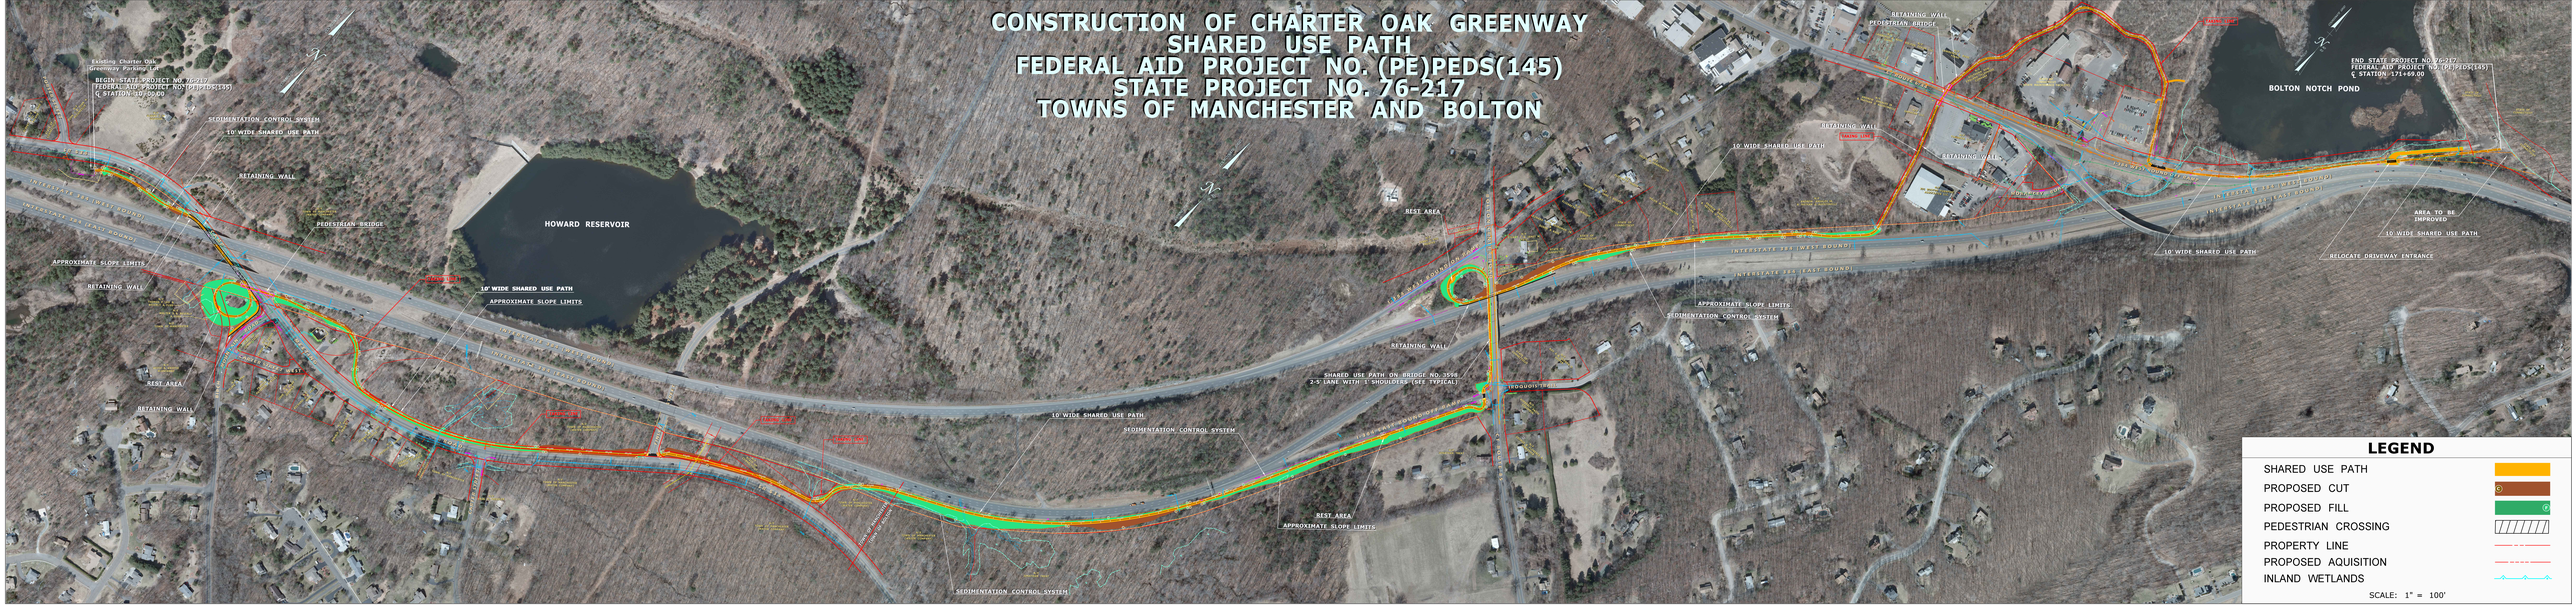CONSTRUCTION OF CHARTER OAK GREENWAY SHARED USE PATH
FEDERAL AID PROJECT NO. (PE)PEDS(145)
STATE PROJECT NO. 76-217
TOWNS OF MANCHESTER AND BOLTON